COORDINATES ARE DERIVED FROM GRID OBSERVATIONS USING THE SMART-NET NETWORK SERVICE AND ARE REFERRED TO UTM ZONE 17 (81° WEST LONGITUDE) NAD83 (CSRS) (2010.0). COORDINATE VALUES ARE TO AN URBAN ACCURACY IN ACCORDANCE WITH SECTION 14(2) O.REG 216/10

POINT ID	NORTHING	EASTING
ORP-A	4683375.939	355118.016
ORP-B	4683350.940	355515.288

COORDINATES CANNOT, IN THEMSELVES, BE USED TO RE-ESTABLISH CORNERS OR BOUNDARIES SHOWN ON THIS PLAN.

P A R T S S C H E D U L E

PART	LOT	PLAN	P.I.N.	AREA
1	PART OF LOT 10	12M-698	PART OF 75005-2563(LT)	435.1 Sq.m.
2	PART OF LOT 10		PART OF 75005-2563(LT)	369.9 Sq.m.
3	PART OF LOT 11		PART OF 75005-2564(LT)	371.7 Sq.m.
4	PART OF LOT 11		PART OF 75005-2564(LT)	371.7 Sq.m.
5	PART OF LOT 12		PART OF 75005-2565(LT)	371.3 Sq.m.
6	PART OF LOT 12		PART OF 75005-2565(LT)	371.7 Sq.m.
7	PART OF LOT 13		PART OF 75005-2566(LT)	371.3 Sq.m.
8	PART OF LOT 13		PART OF 75005-2566(LT)	371.7 Sq.m.
9	PART OF LOT 14		PART OF 75005-2567(LT)	368.1 Sq.m.
10	PART OF LOT 14		PART OF 75005-2567(LT)	428.9 Sq.m.
11	PART OF LOT 28		PART OF 75005-2581(LT)	388.6 Sq.m.
12	PART OF LOT 28	12M-698	PART OF 75005-2581(LT)	389.0 Sq.m.
13	PART OF LOT 29		PART OF 75005-2582(LT)	388.6 Sq.m.
14	PART OF LOT 29		PART OF 75005-2582(LT)	386.7 Sq.m.
15	PART OF LOT 30		PART OF 75005-2583(LT)	386.4 Sq.m.
16	PART OF LOT 30		PART OF 75005-2583(LT)	389.0 Sq.m.
17	PART OF LOT 31		PART OF 75005-2584(LT)	388.6 Sq.m.
18	PART OF LOT 31		PART OF 75005-2584(LT)	389.0 Sq.m.
19	PART OF LOT 32		PART OF 75005-2585(LT)	388.6 Sq.m.
20	PART OF LOT 32		PART OF 75005-2585(LT)	389.0 Sq.m.
21	PART OF LOT 33		PART OF 75005-2586(LT)	388.6 Sq.m.
22	PART OF LOT 33		PART OF 75005-2586(LT)	386.7 Sq.m.
23	PART OF LOT 34	12M-698	PART OF 75005-2587(LT)	386.4 Sq.m.
24	PART OF LOT 34		PART OF 75005-2587(LT)	389.0 Sq.m.
25	PART OF LOT 35		PART OF 75005-2588(LT)	388.6 Sq.m.
26	PART OF LOT 35		PART OF 75005-2588(LT)	381.9 Sq.m.
27	PART OF LOT 36		PART OF 75005-2589(LT)	475.4 Sq.m.
28	PART OF LOT 36		PART OF 75005-2589(LT)	804.0 Sq.m.
29	PART OF LOT 37		PART OF 75005-2590(LT)	804.3 Sq.m.
30	PART OF LOT 37		PART OF 75005-2590(LT)	475.8 Sq.m.
31	PART OF LOT 38		PART OF 75005-2591(LT)	365.5 Sq.m.
32	PART OF LOT 38		PART OF 75005-2591(LT)	369.0 Sq.m.
33	PART OF LOT 39		PART OF 75005-2592(LT)	336.0 Sq.m.
34	PART OF LOT 39	12M-698	PART OF 75005-2592(LT)	371.3 Sq.m.
35	PART OF LOT 40		PART OF 75005-2593(LT)	371.3 Sq.m.
36	PART OF LOT 40		PART OF 75005-2593(LT)	371.3 Sq.m.
37	PART OF LOT 41		PART OF 75005-2594(LT)	371.3 Sq.m.
38	PART OF LOT 41		PART OF 75005-2594(LT)	369.0 Sq.m.
39	PART OF LOT 42		PART OF 75005-2595(LT)	354.8 Sq.m.
40	PART OF LOT 42		PART OF 75005-2595(LT)	441.2 Sq.m.
41	PART OF LOT 43		PART OF 75005-2596(LT)	437.6 Sq.m.
42	PART OF LOT 43		PART OF 75005-2596(LT)	357.5 Sq.m.
43	PART OF LOT 44		PART OF 75005-2597(LT)	366.0 Sq.m.
44	PART OF LOT 44		PART OF 75005-2597(LT)	366.0 Sq.m.
45	PART OF LOT 45	12M-698	PART OF 75005-2598(LT)	366.0 Sq.m.
46	PART OF LOT 45		PART OF 75005-2598(LT)	366.0 Sq.m.
47	PART OF LOT 46		PART OF 75005-2599(LT)	366.0 Sq.m.
48	PART OF LOT 46		PART OF 75005-2599(LT)	366.0 Sq.m.
49	PART OF LOT 47		PART OF 75005-2600(LT)	357.3 Sq.m.
50	PART OF LOT 47		PART OF 75005-2600(LT)	427.3 Sq.m.
51	PART OF LOT 48		PART OF 75005-2601(LT)	427.3 Sq.m.
52	PART OF LOT 48		PART OF 75005-2601(LT)	357.3 Sq.m.
53	PART OF LOT 49		PART OF 75005-2602(LT)	366.0 Sq.m.
54	PART OF LOT 49		PART OF 75005-2602(LT)	366.0 Sq.m.
55	PART OF LOT 50		PART OF 75005-2603(LT)	366.0 Sq.m.
56	PART OF LOT 50	12M-698	PART OF 75005-2603(LT)	366.0 Sq.m.
57	PART OF LOT 51		PART OF 75005-2604(LT)	366.0 Sq.m.
58	PART OF LOT 51		PART OF 75005-2604(LT)	366.0 Sq.m.
59	PART OF LOT 52		PART OF 75005-2605(LT)	357.5 Sq.m.
60	PART OF LOT 52		PART OF 75005-2605(LT)	426.4 Sq.m.
61	PART OF LOT 42		PART OF 75005-2595(LT)	2.25 Sq.m.
62	PART OF LOT 41		PART OF 75005-2594(LT)	2.25 Sq.m.
63	PART OF LOT 39		PART OF 75005-2592(LT)	2.25 Sq.m.
64	PART OF LOT 38		PART OF 75005-2591(LT)	2.25 Sq.m.
65	PART OF LOT 34		PART OF 75005-2587(LT)	2.25 Sq.m.
66	PART OF LOT 33		PART OF 75005-2586(LT)	2.25 Sq.m.
67	PART OF LOT 30		PART OF 75005-2583(LT)	2.25 Sq.m.
68	PART OF LOT 29		PART OF 75005-2582(LT)	2.25 Sq.m.

PARTS 1 and 2 (INCLUSIVE) COMPRISES ALL OF PIN 75005-2563(LT), PARTS 3 and 4 (INCLUSIVE) COMPRISES ALL OF PIN 75005-2564(LT), PARTS 5 and 6 (INCLUSIVE) COMPRISES ALL OF PIN 75005-2565(LT), PARTS 7 and 8 (INCLUSIVE) COMPRISES ALL OF PIN 75005-2566(LT), PARTS 9 and 10 (INCLUSIVE) COMPRISES ALL OF PIN 75005-2567(LT), PARTS 11 and 12 (INCLUSIVE) COMPRISES ALL OF PIN 75005-2581(LT), PARTS 13, 14 and 68 (INCLUSIVE) COMPRISES ALL OF PIN 75005-2582(LT), PARTS 15, 16 and 67 (INCLUSIVE) COMPRISES ALL OF PIN 75005-2583(LT), PARTS 17 and 18 (INCLUSIVE) COMPRISES ALL OF PIN 75005-2584(LT), PARTS 19 and 20 (INCLUSIVE) COMPRISES ALL OF PIN 75005-2585(LT), PARTS 21, 22 and 66 (INCLUSIVE) COMPRISES ALL OF PIN 75005-2586(LT), PARTS 23, 24 and 65 (INCLUSIVE) COMPRISES ALL OF PIN 75005-2587(LT), PARTS 25 and 26 (INCLUSIVE) COMPRISES ALL OF PIN 75005-2588(LT), PARTS 27 and 28 (INCLUSIVE) COMPRISES ALL OF PIN 75005-2589(LT), PARTS 29 and 30 (INCLUSIVE) COMPRISES ALL OF PIN 75005-2590(LT), PARTS 31, 32 and 64 (INCLUSIVE) COMPRISES ALL OF PIN 75005-2591(LT), PARTS 33, 34 and 63 (INCLUSIVE) COMPRISES ALL OF PIN 75005-2592(LT), PARTS 35 and 36 (INCLUSIVE) COMPRISES ALL OF PIN 75005-2593(LT), PARTS 37, 38 and 62 (INCLUSIVE) COMPRISES ALL OF PIN 75005-2594(LT), PARTS 39, 40 and 61 (INCLUSIVE) COMPRISES ALL OF PIN 75005-2595(LT), PARTS 41 and 42 (INCLUSIVE) COMPRISES ALL OF PIN 75005-2596(LT), PARTS 43 and 44 (INCLUSIVE) COMPRISES ALL OF PIN 75005-2597(LT), PARTS 45 and 46 (INCLUSIVE) COMPRISES ALL OF PIN 75005-2598(LT), PARTS 47 and 48 (INCLUSIVE) COMPRISES ALL OF PIN 75005-2599(LT), PARTS 49 and 50 (INCLUSIVE) COMPRISES ALL OF PIN 75005-2600(LT), PARTS 51 and 52 (INCLUSIVE) COMPRISES ALL OF PIN 75005-2601(LT), PARTS 53 and 54 (INCLUSIVE) COMPRISES ALL OF PIN 75005-2602(LT), PARTS 55 and 56 (INCLUSIVE) COMPRISES ALL OF PIN 75005-2603(LT), PARTS 57 and 58 (INCLUSIVE) COMPRISES ALL OF PIN 75005-2604(LT), PARTS 59 and 60 (INCLUSIVE) COMPRISES ALL OF PIN 75005-2605(LT), PARTS 61 to 68 ARE SUBJECT TO EASEMENT AS IN INST. No. CE1201311

I REQUIRE THIS PLAN TO BE DEPOSITED UNDER THE LAND TITLES ACT

DATE: NOVEMBER 25, 2024

BLOSS J. SUTHERLAND
ONTARIO LAND SURVEYOR

PLAN 12R -29950

RECEIVED AND DEPOSITED

DATE: 2024/11/27

REPRESENTATIVE FOR THE LAND REGISTRAR FOR THE LAND TITLES DIVISION OF ESSEX (12)

PLAN OF SURVEY

OF

LOTS 10 to 14 and 28 to 52, PLAN 12M-698

(IN THE GEOGRAPHIC TOWNSHIP OF MAIDSTONE)

IN THE

MUNICIPALITY OF LAKESHORE

COUNTY OF ESSEX

SCALE = 1:500

0.00 5.00 10.00 20.00 30.00 50.00

METRES

AREAS
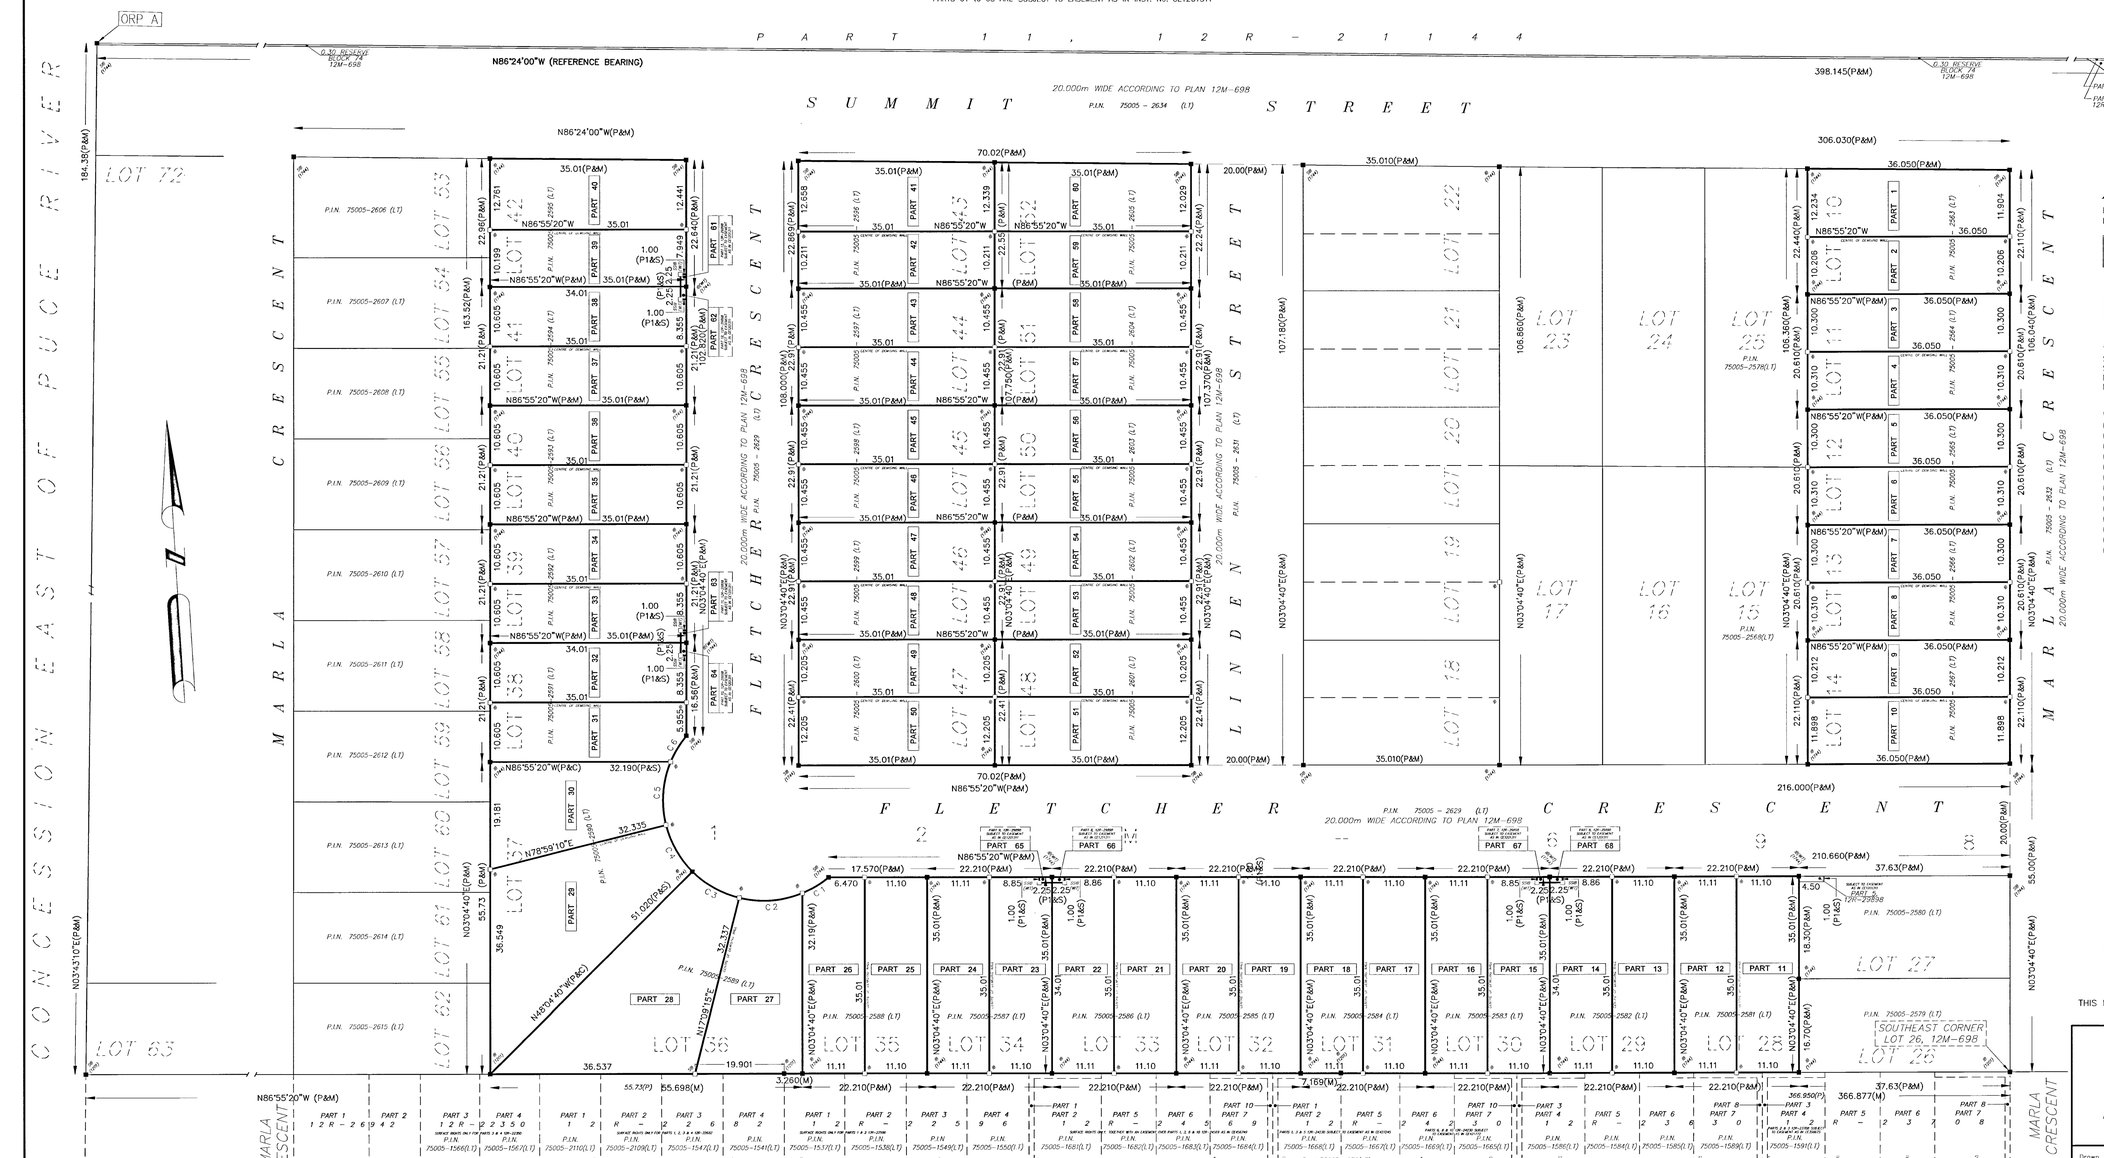
AREAS SHOWN ON THIS PLAN ARE IN SQUARE METRES AND CAN BE CONVERTED TO SQUARE FEET BY MULTIPLYING BY 10.76391.